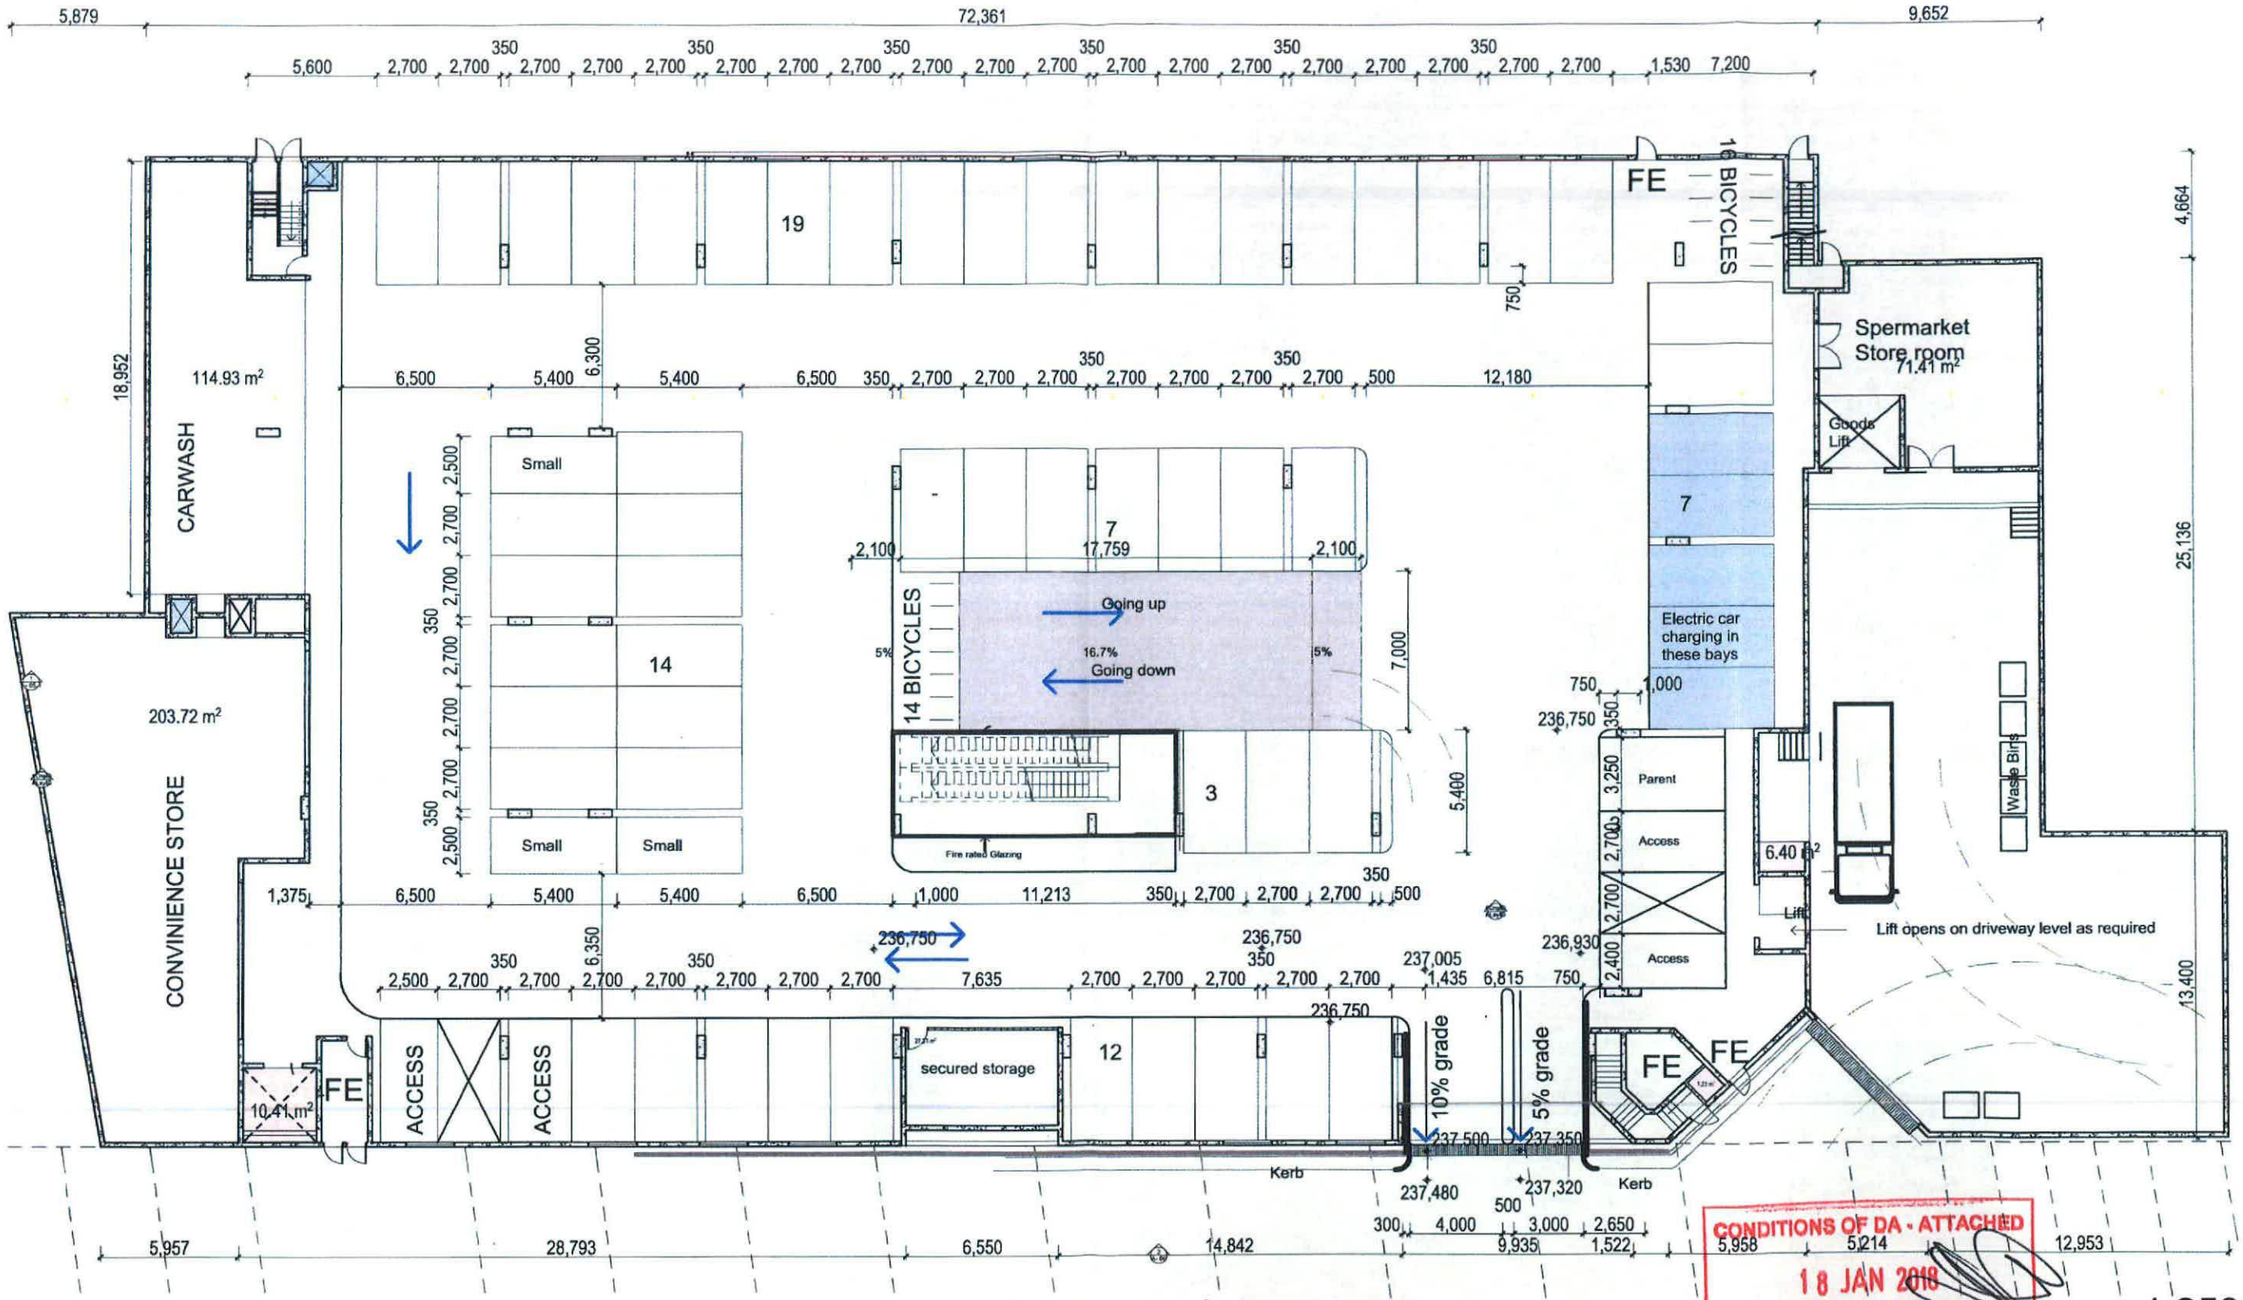

CONDITIONS OF DA - ATTACHED
18 JAN 2018
FOR SUBSIDENCE ADVISORY NSW

3

Basement 1

1:250

Apex Intelligent Design

Architect No 9138
Mo 040 823 1911
38 Ligar Street Fairfield Heights

© Copyright

Date	Amend

Development Application Plans only not to be used for construction

General Notes
1 All dimensions & levels to be checked & verified on & or off site prior to commencement of any construction work.
2 Do not scale off the drawings, use figured dimensions.
3 All structural & hydraulic works to be as per engineer's details.
4 All work to be carried out in accordance with the Building Code of Australia, Standard Australia code & relevant by-laws
5 All workmanship to be carried out in a professional & tradesman like manner.
6 The plans are to be read in conjunction with Specifications and Council conditions
7 Contact designer if there are any inconstancies
8 The plans are not to be used for construction unless released by the designer

Drawing Title: Plans - Basement 1
Macquaridale
Client:Client
1 MacQuariedale Road Appin 2560

Scale: as noted	Date:31/8/2017
Status: Pre DA	Checked By:
Project No: 2017 03 22	Drawing No.: A-03.1

length in millimeters at full size