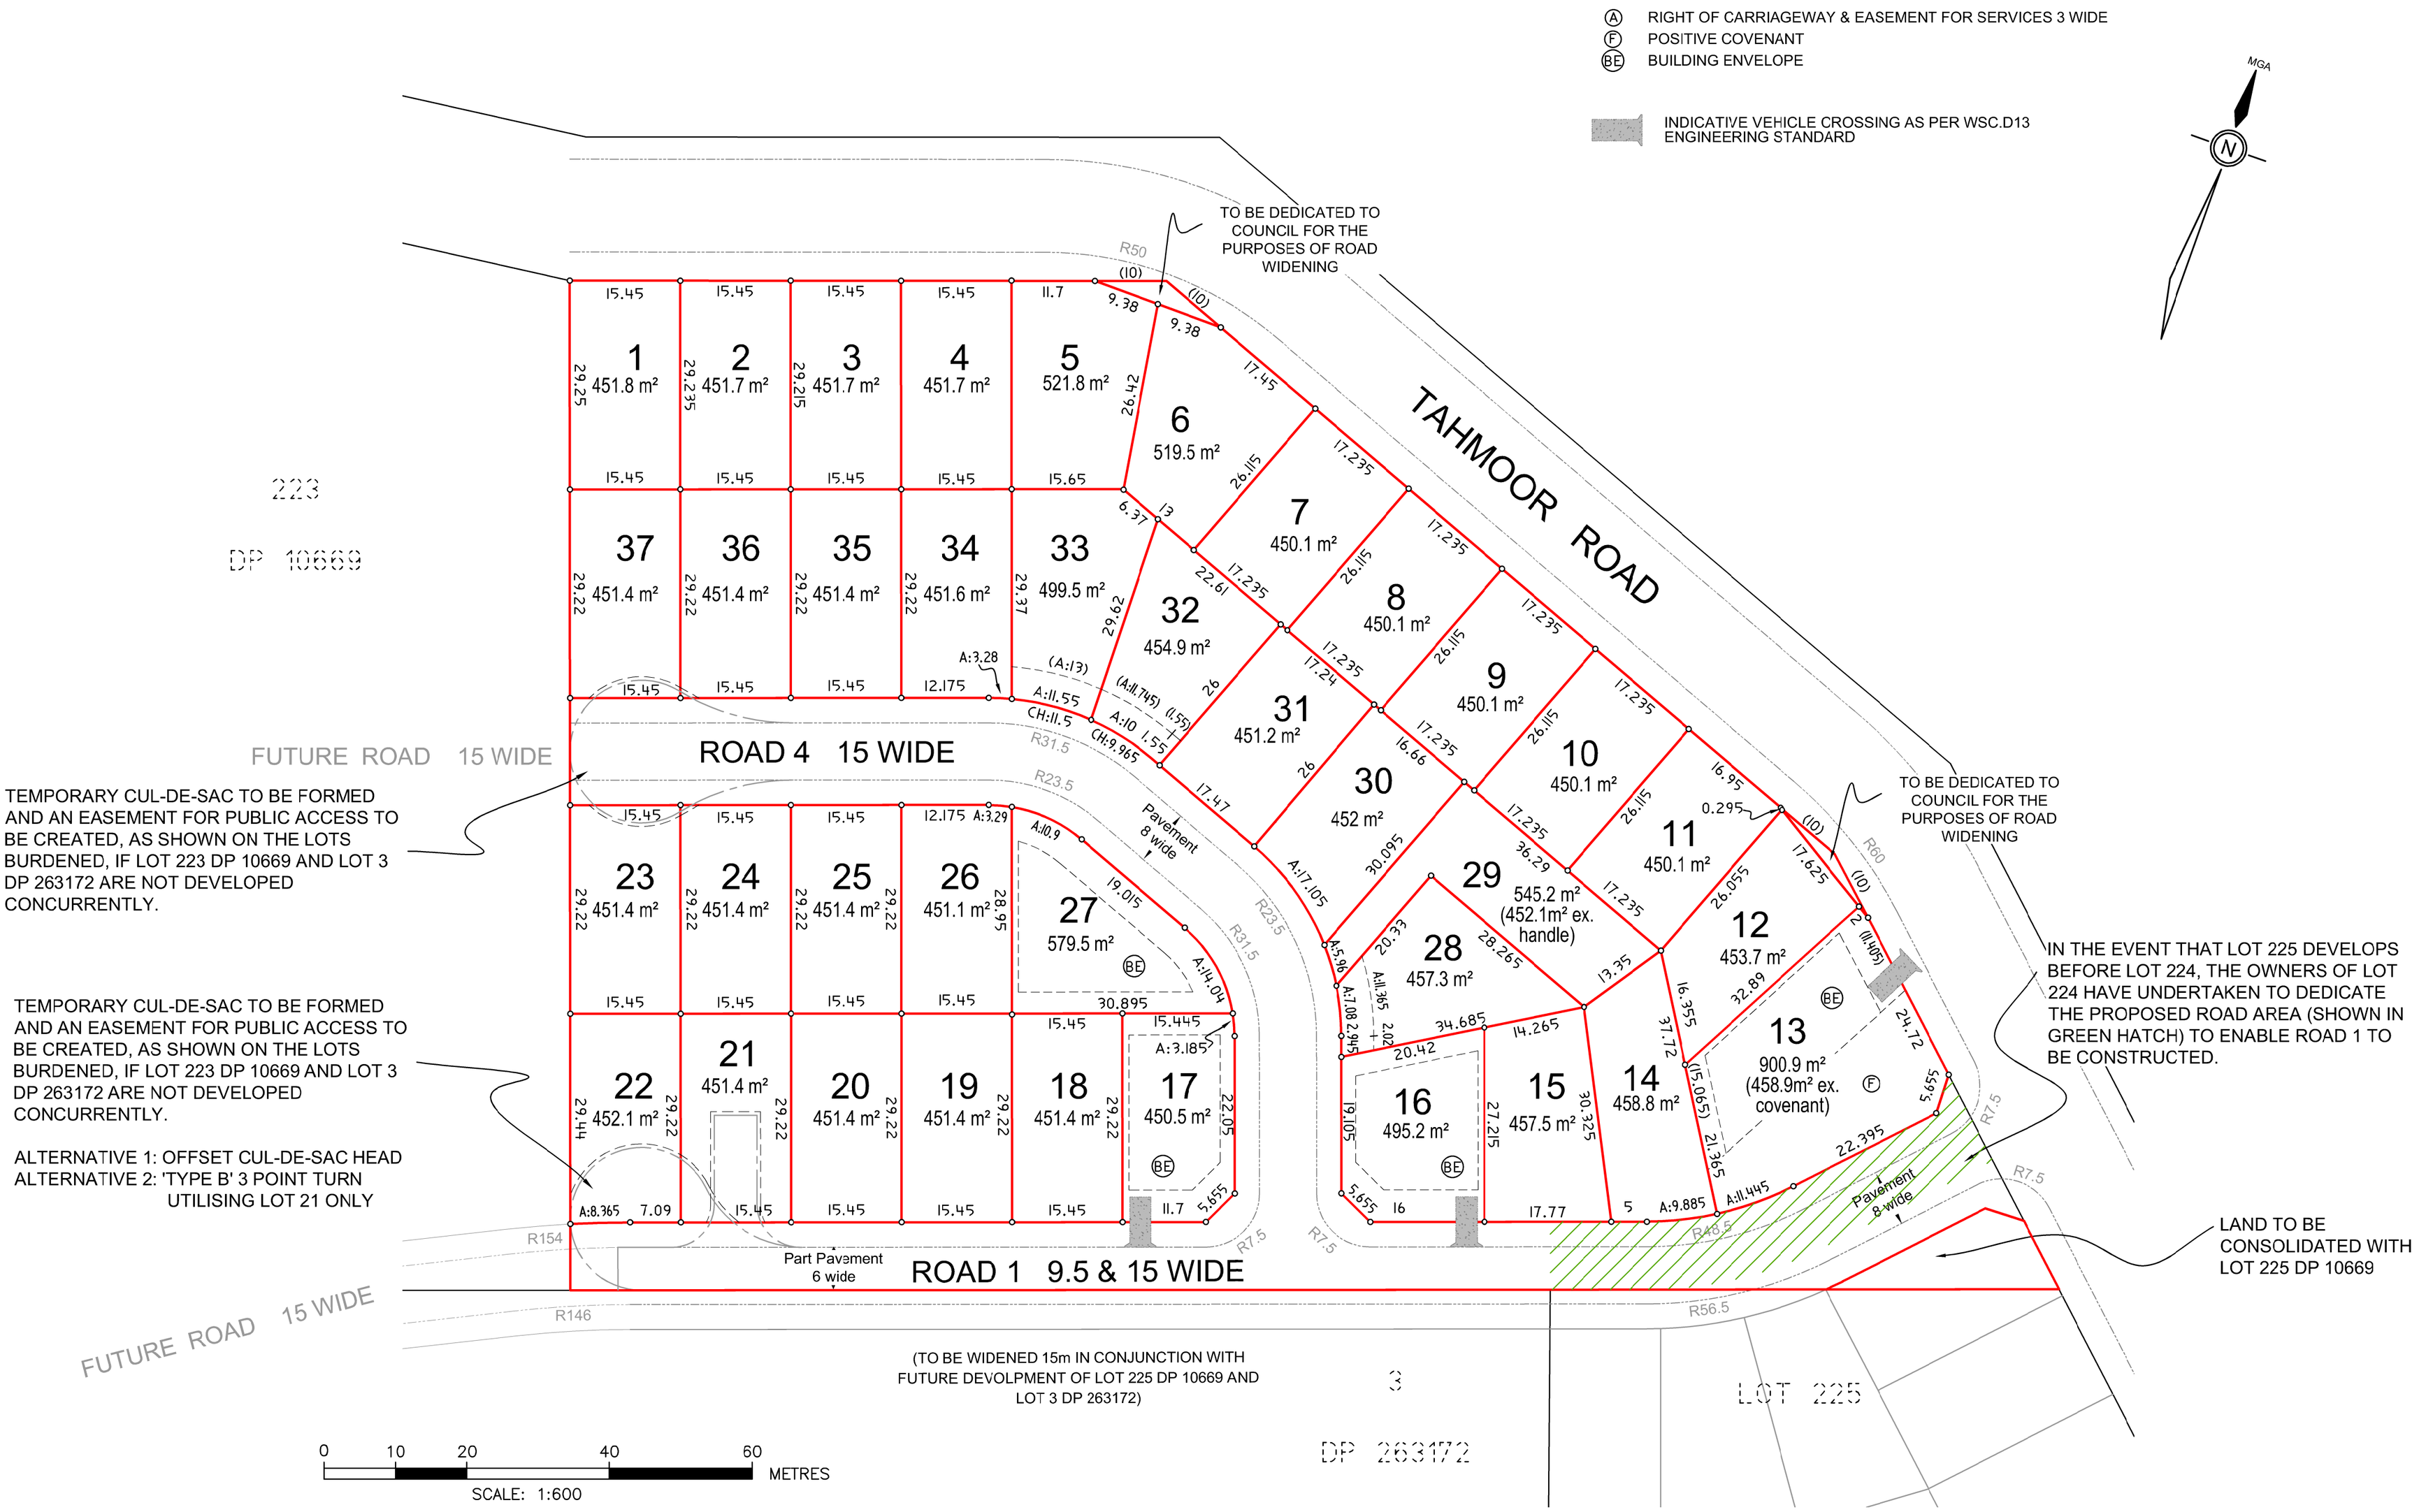


Sydney land surveyors
Consulting Surveyors
Ph (02) 9967 0511
152 Sailors Bay Road
Northbridge NSW 2063

IN ASSOCIATION WITH:
AustralianSurveySolutions
ABN 34 148 584 985
PO Box 498
BOWRAL 2576 NSW
T: 1300 49 39 79
M: 0417 49 39 79
enquiry@aussurvey.com.au
www.aussurvey.com.au

Designer: Brett Webb
Of: Australian Survey Solutions

Date of Design: 9 July 2018

Surveyor's Ref: 160912

PLAN OF PROPOSED SUBDIVISON OF LOT 224 DP 10669

LGA: Wollondilly
Locality: Tahmoor
Subdivision No:
Lengths are in metres. Reduction Ratio: 1: 600

Registered
REV G

10 20 30 40 50 60 Table of mm 90 100 110 120 130 140 150